ARGYLE INTERNATIONAL AIRPORT

—GENERAL PLAN—

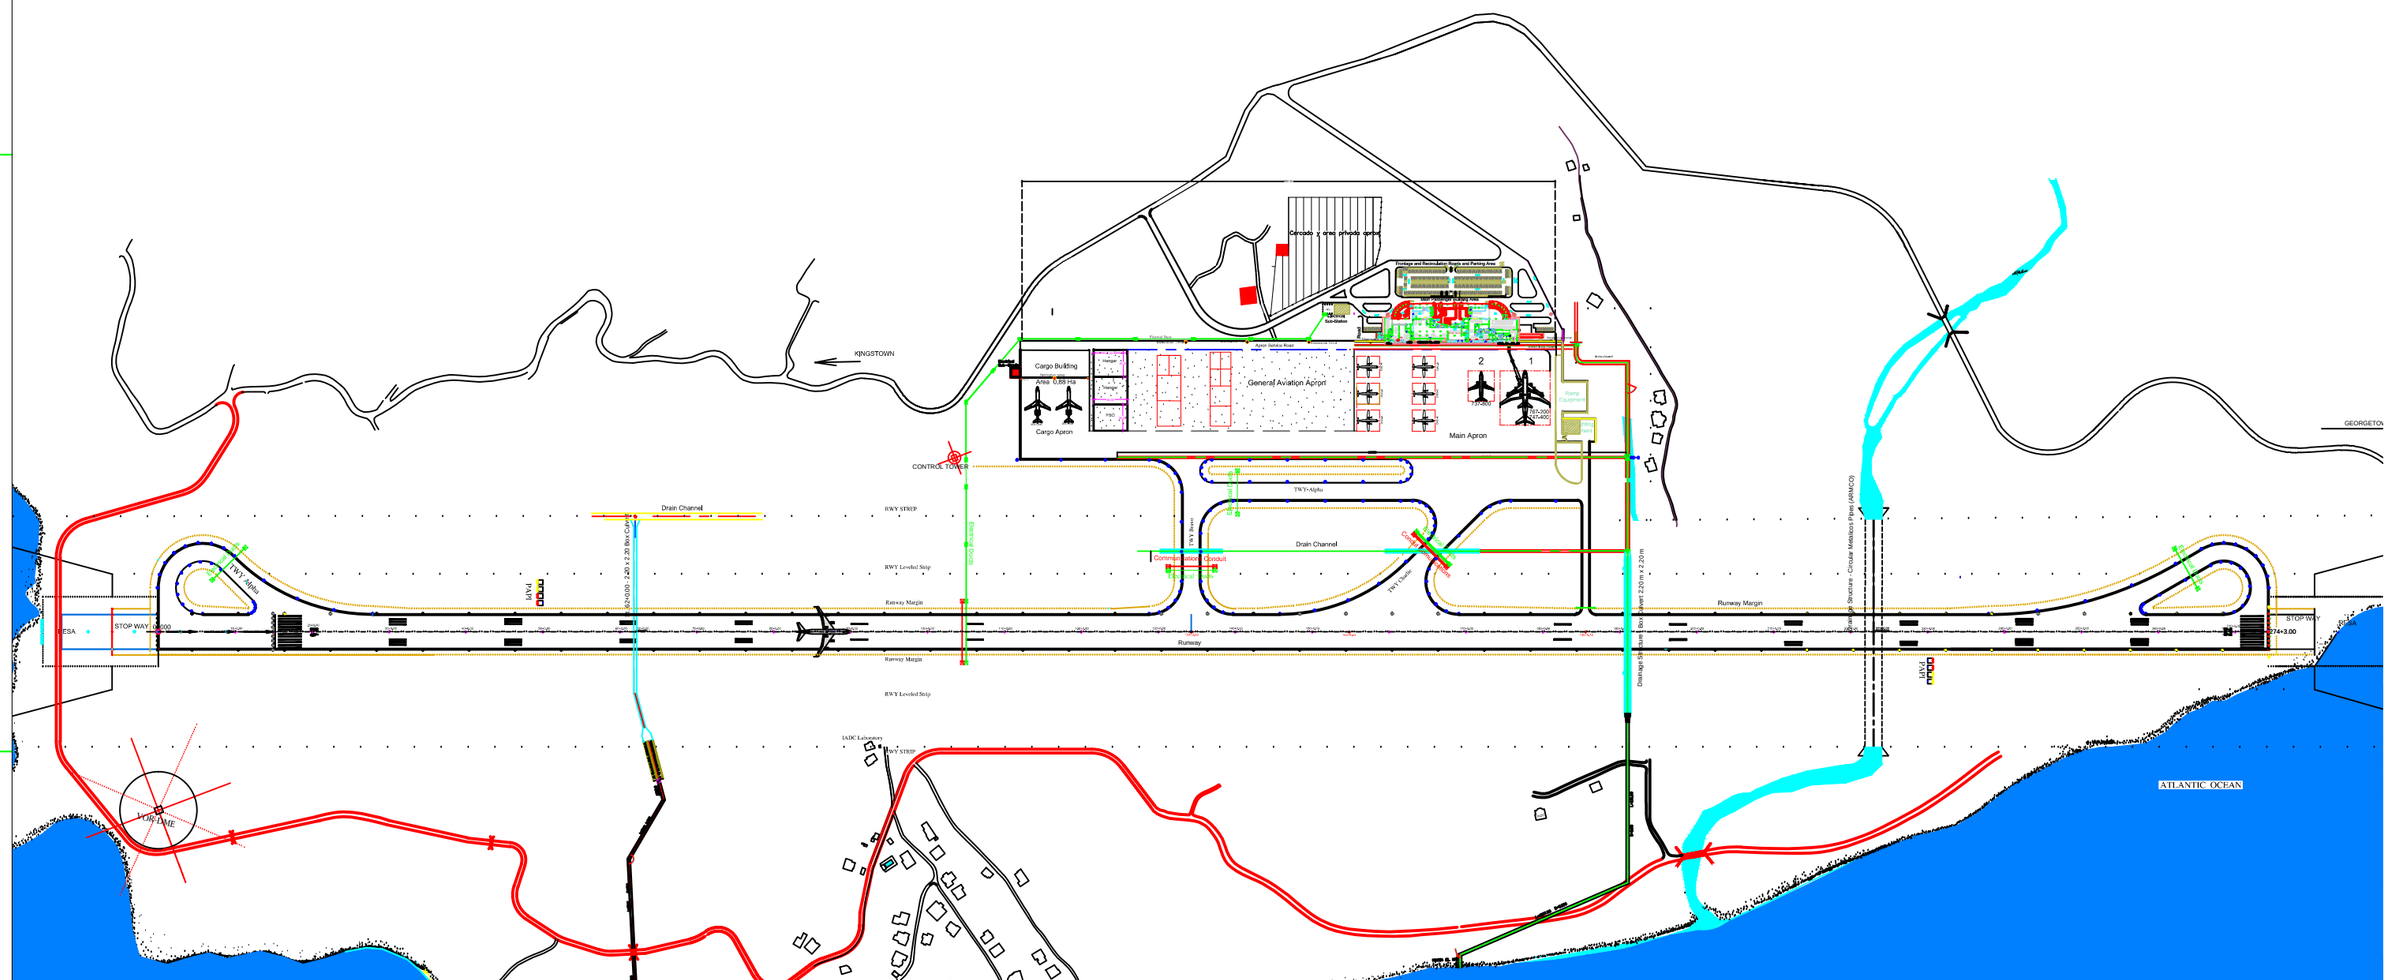

ST. VINCENT AND THE GRENADINES

INTERNATIONAL AIRPORT DEVELOPMENT COMPANY

PRINCIPAL ENG:	ENG. JEFFREY CATO	PROJECT:	ARGYLE AIRPORT, SVG
CONSULTANT ENG:	ENG. LEONARDO PEREZ PEREZ	WORK OBJECT:	AIRPORT - ARGYLE
DESIGNER:	SPECIALIST BERNARDO DIAZ R.		
CHECKED BY:	ENG. LEONARDO PEREZ PEREZ	PLAN OF:	GENERAL PLAN
APPROVED BY:	Dr. RUDOLPH MATTHIAS	DATE: 04/04/2011	SCALE: / PLAN No.